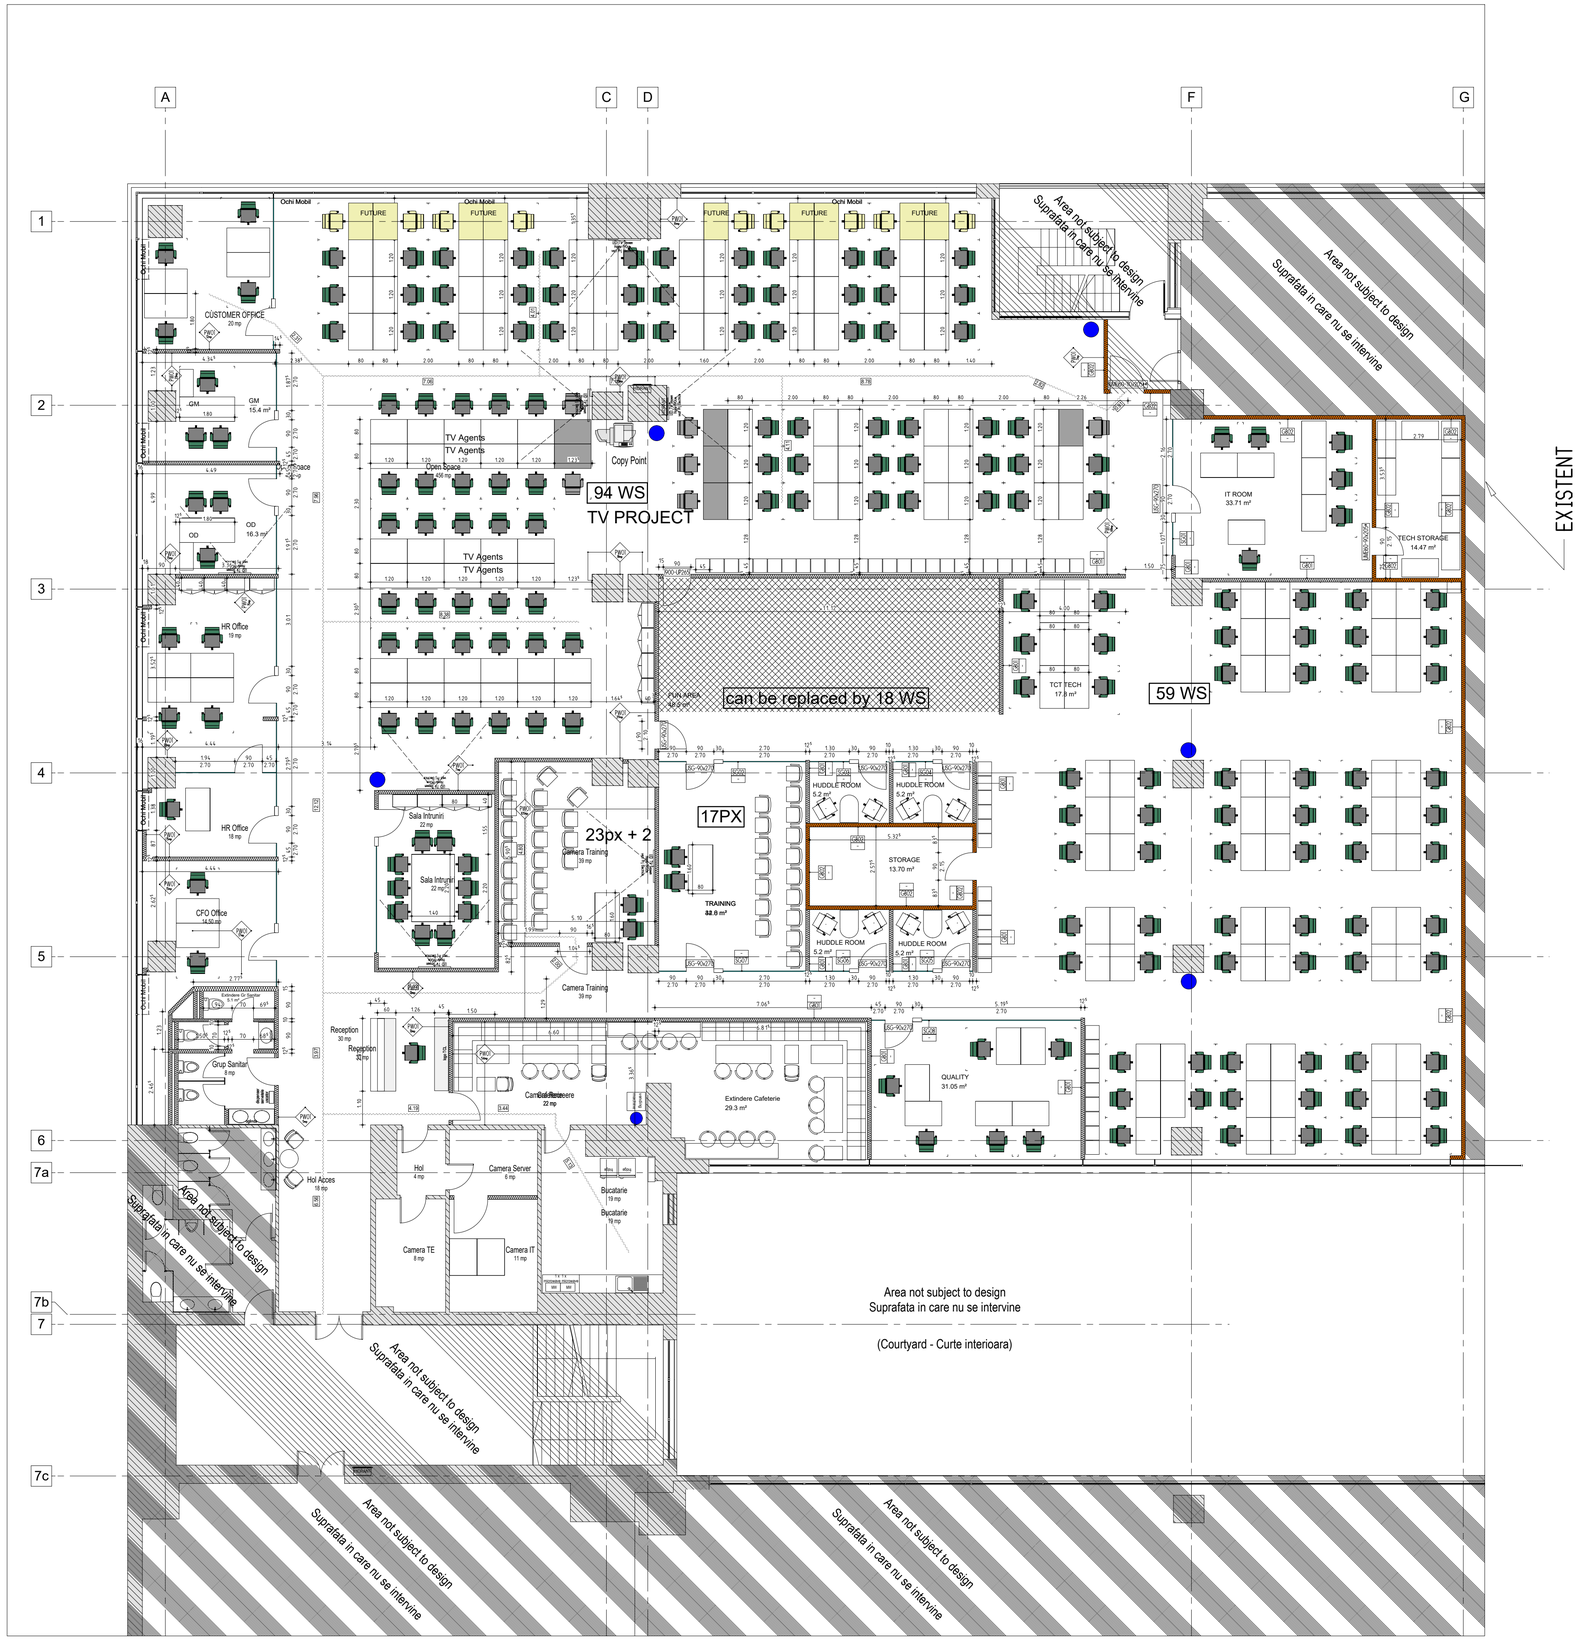
A
C
D
F
G
1
2
3
4
5
6
7a
7b
7
7c
EXISTENT
94 WS
TV PROJECT
59 WS
17PX
23px + 2
can be replaced by 18 WS
Area not subject to design
Suprafata in care nu se intervine
(Courtyard - Curte interioara)
CUSTOMER OFFICE
20 mp
GM
15.4 m²
OD
16.3 m²
HR Office
19 mp
HR Office
18 mp
CFO Office
14.50 mp
Grup Sanitar
8 mp
Hol Acces
18 mp
Reception
30 mp
Reception
32 mp
Sala Intrunirii
22 mp
Camera Training
39 mp
TV Agents
Open Space
Copy Point
FUTURE
Ochi Mobil
TRAINING
52.0 m²
HUDDLE ROOM
5.2 m²
STORAGE
13.70 m²
IT ROOM
33.71 m²
TECH STORAGE
14.47 m²
TCT TECH
17.8 m²
QUALITY
31.05 m²
Extindere Cafeterie
29.3 m²
Camera Cafeterie
22 mp
Hol
4 mp
Camera Server
8 mp
Camera TE
8 mp
Camera IT
11 mp
Bucatarie
19 mp
Bucatarie
16 mp
FUN AREA
49.2 m²